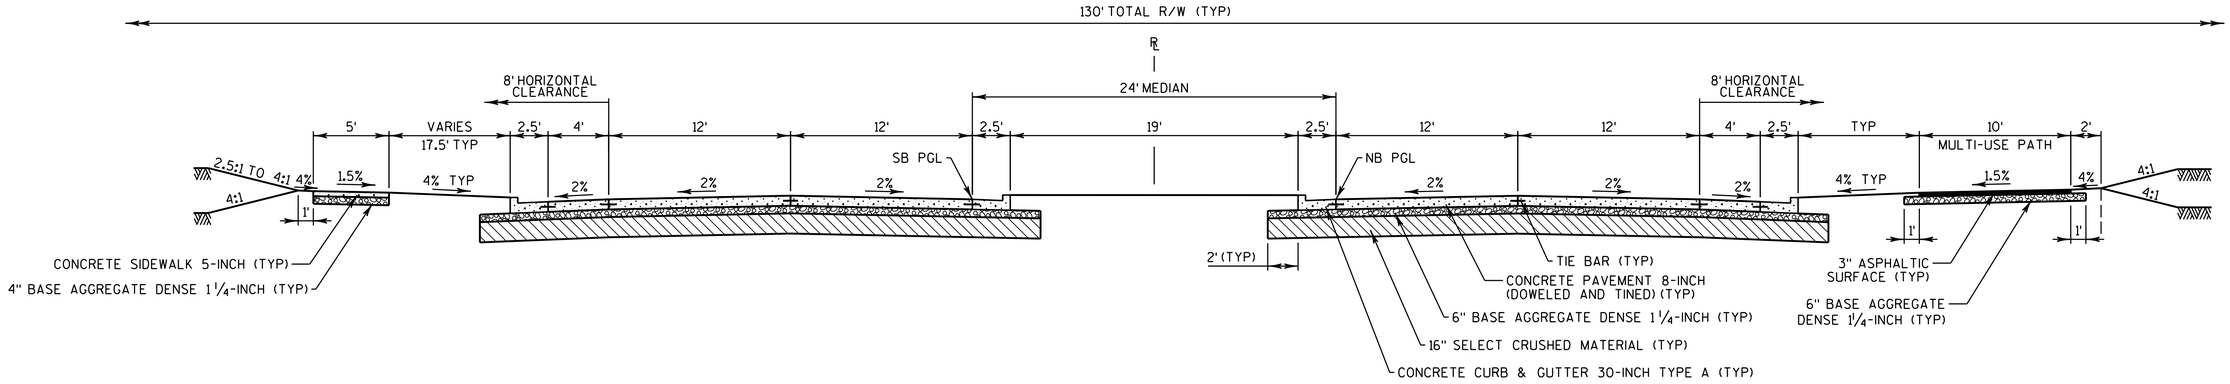

TYPICAL FINISHED SECTION

MEADOWBROOK RD
STA 342+31.74 TO STA 370+13.95

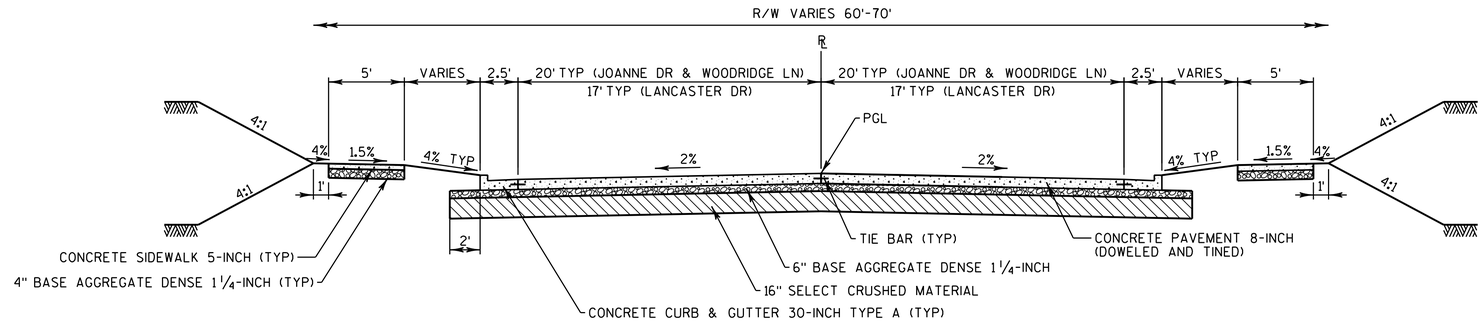

TYPICAL FINISHED SECTION

JOANNE DR
STA 49+25 TO STA 49+42.05
LANCASTER DR
STA 50+57.78 TO STA 50+71.50
WOODRIDGE LN
STA 49+30.11 TO STA 49+43.52
STA 50+56.43 TO STA 50+70.50

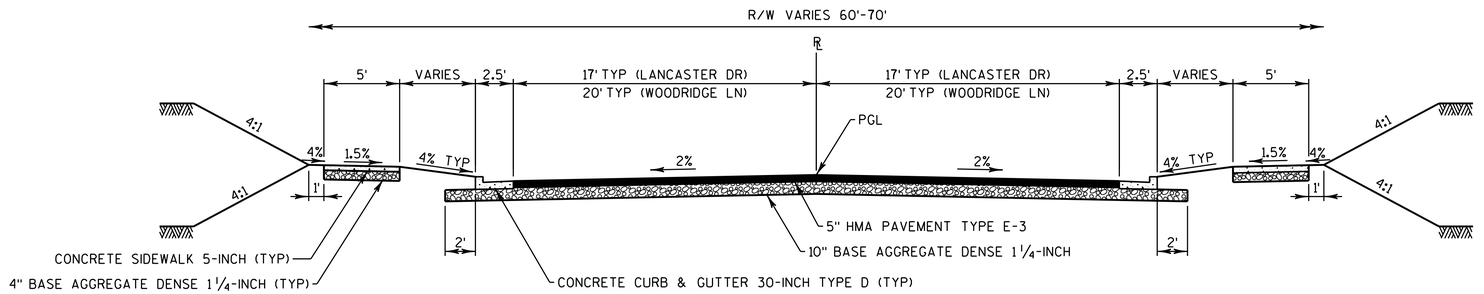

TYPICAL FINISHED SECTION

LANCASTER DR
STA 50+71.50 TO STA 51+20
WOODRIDGE LN
STA 49+00 TO STA 49+30.11
STA 50+70.50 TO STA 51+40

CITY OF WAUKESHA DEPARTMENT OF PUBLIC WORKS	MEADOWBROOK RD TYPICAL FINISHED SECTIONS	APPROVED: _____ DATE: _____ APPROVED: _____ DATE: _____	DRAWN BY: WAW CHECKED BY: NAB	PLOT SCALE : 1:5 PLOT DATE : 3/30/2016	SHEET NO. E PROJECT NO:

FILE NAME : S:\Wauk_Co\WaukCity\Gov\150253 Waukesha Bypass\Displays\Displays for 4-6-16\020302_ts.dgn